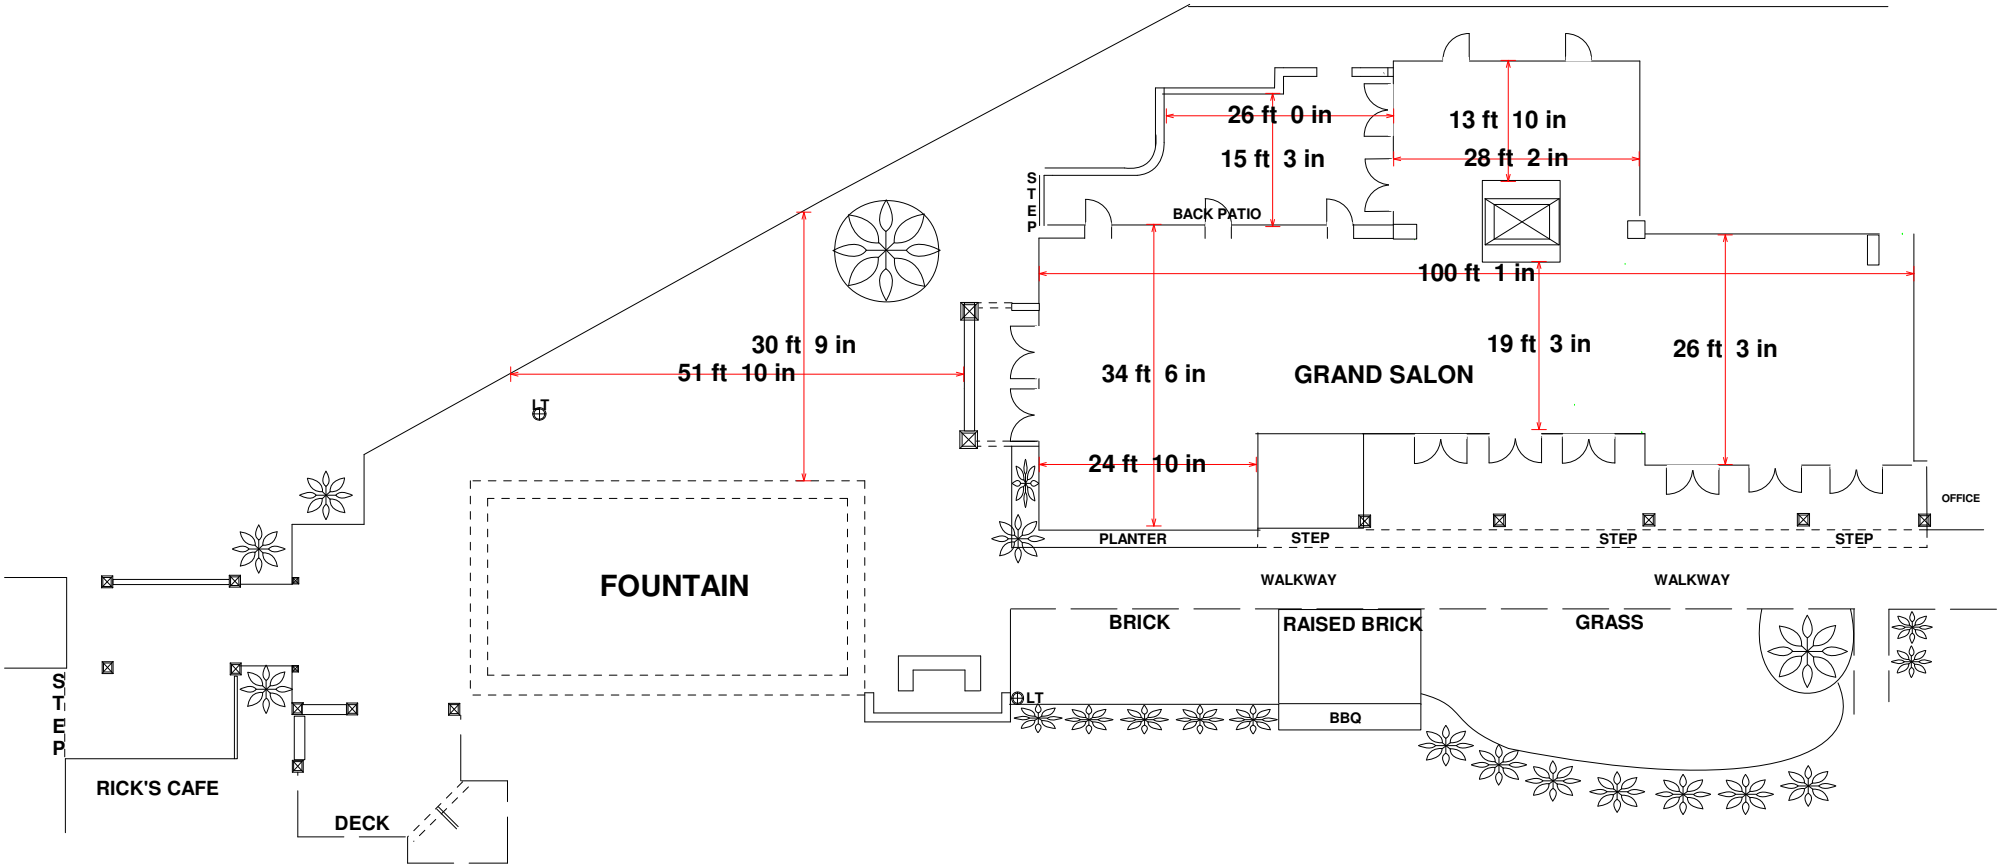
26 ft 0 in
13 ft 10 in
15 ft 3 in
28 ft 2 in
STEP
BACK PATIO
100 ft 1 in
30 ft 9 in
51 ft 10 in
34 ft 6 in
GRAND SALON
19 ft 3 in
26 ft 3 in
24 ft 10 in
OFFICE
PLANTER
STEP
STEP
STEP
WALKWAY
WALKWAY
FOUNTAIN
BRICK
RAISED BRICK
GRASS
BBQ
STEP
RICK'S CAFE
DECK